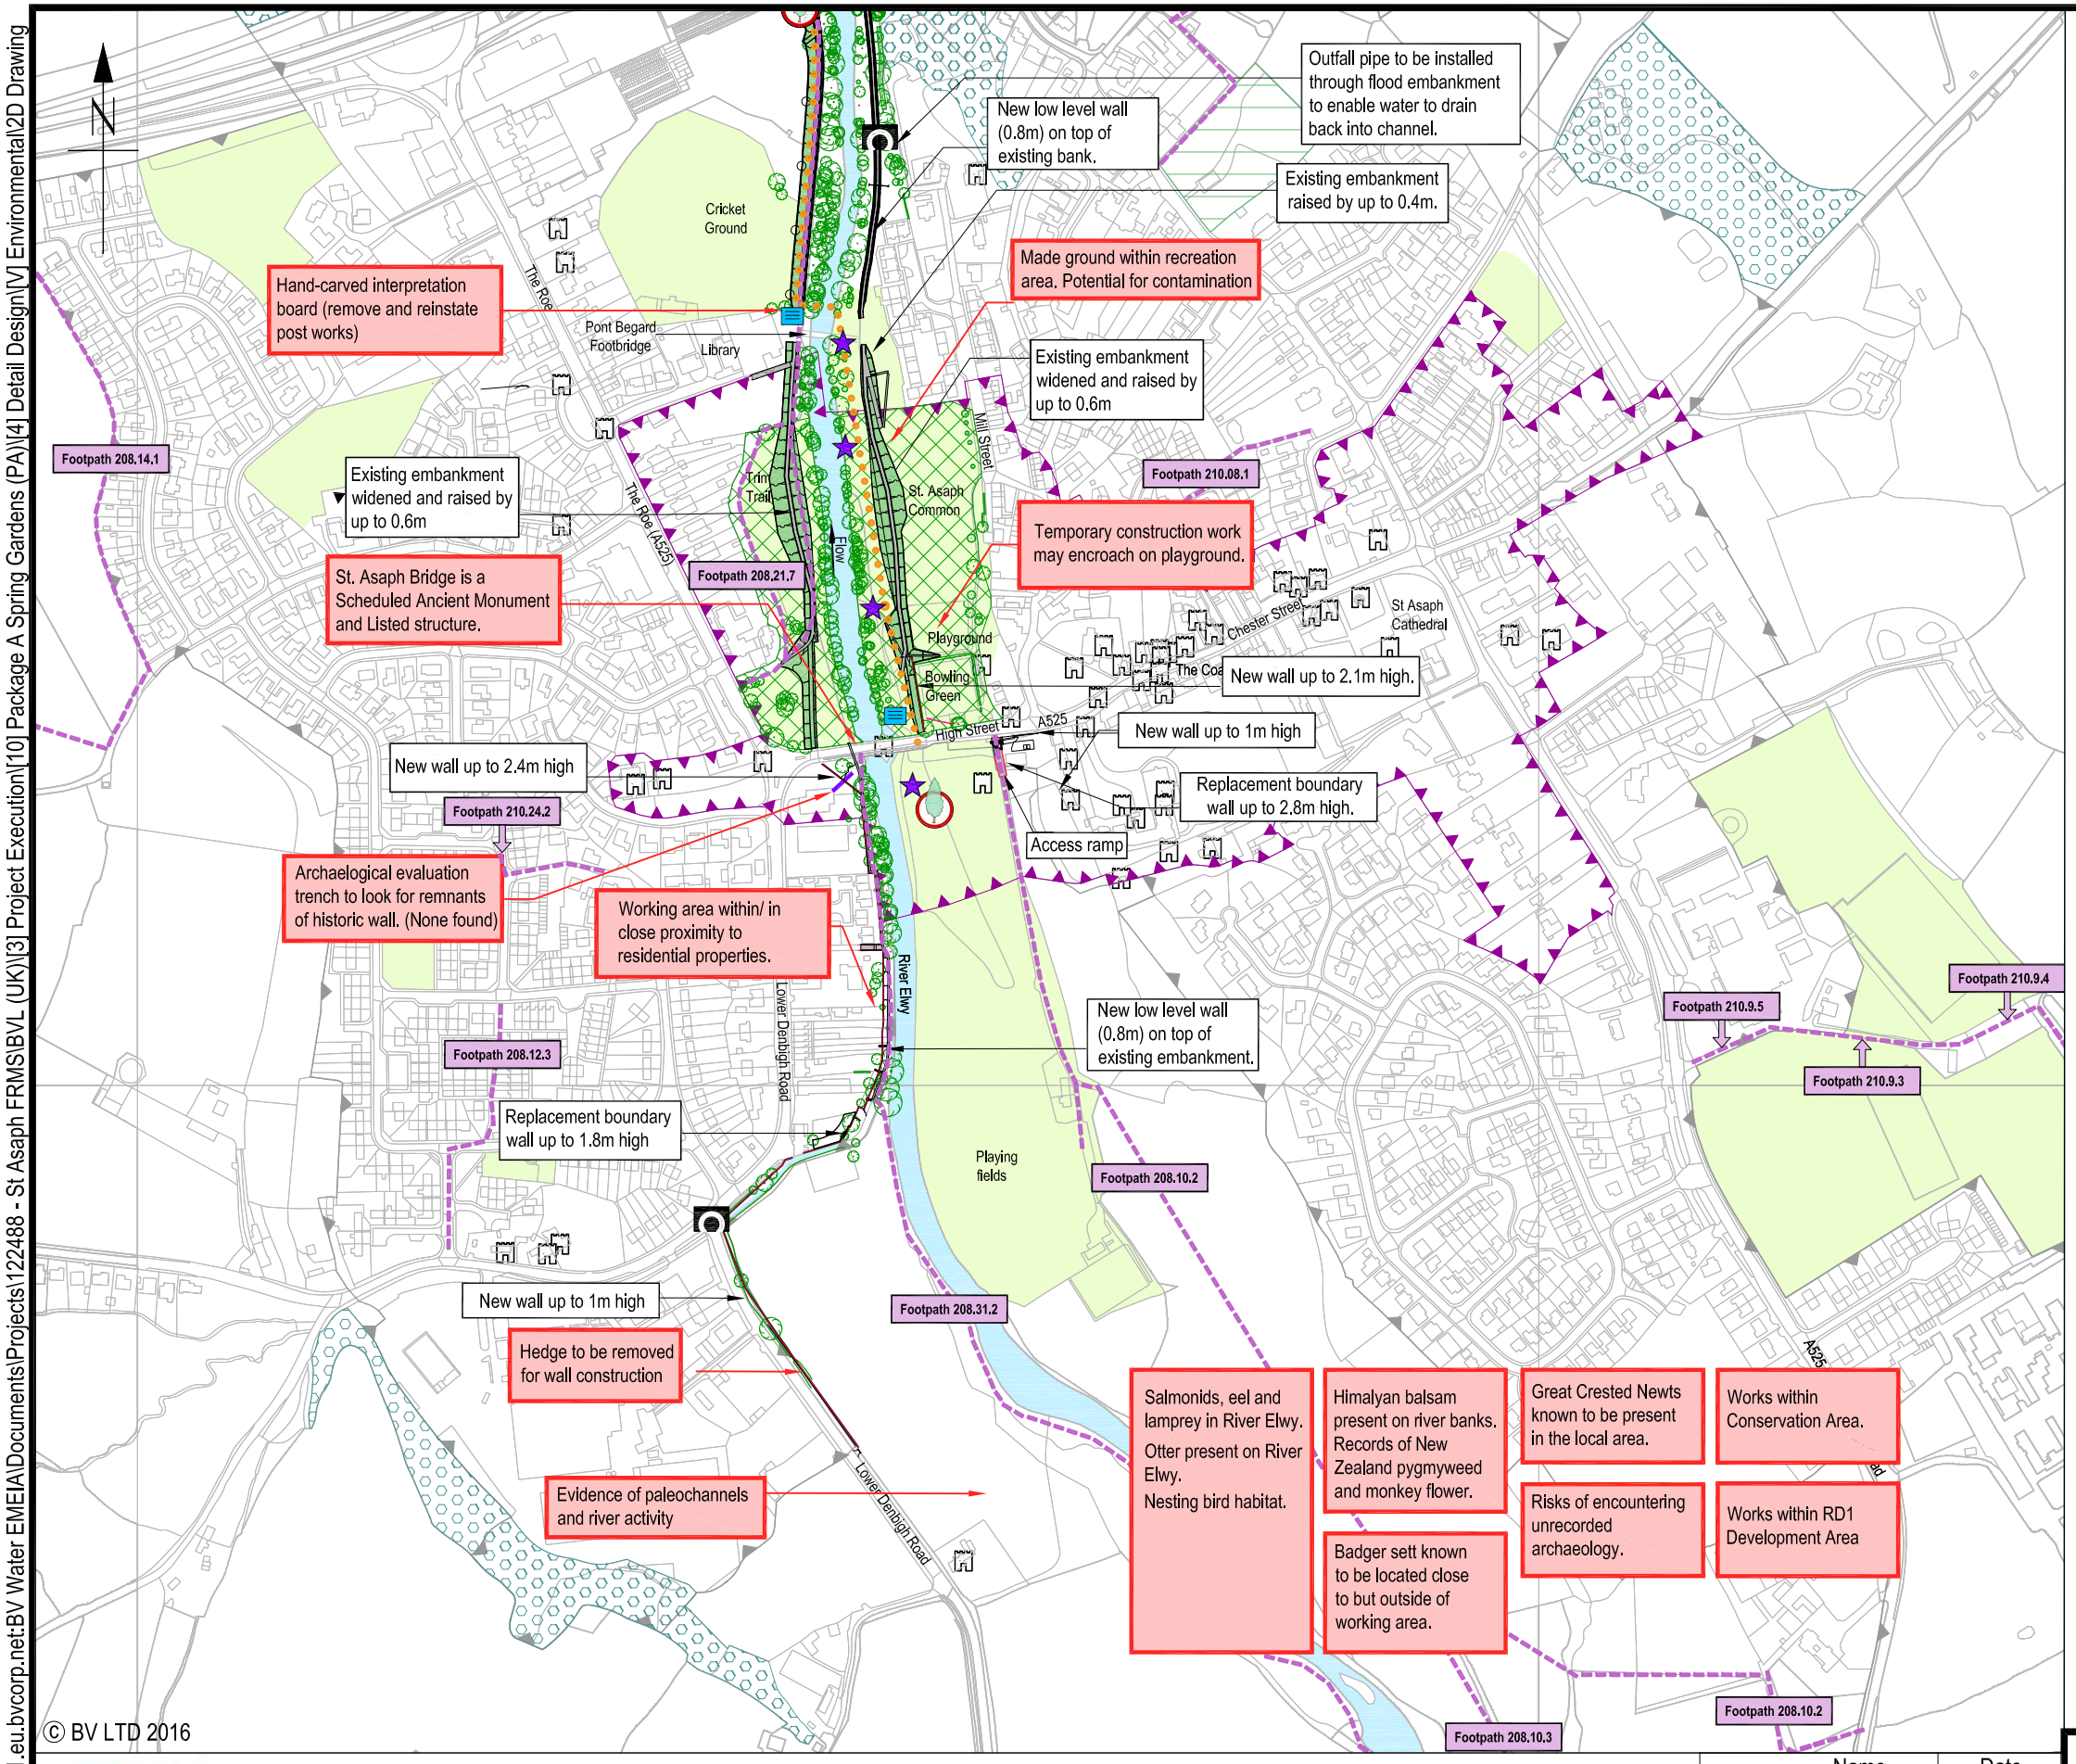


This Map is Reproduced from the Ordnance Survey Map by Natural Resources Wales with Permission of Her Majesty's Stationery Office Crown Copyright ©. Unauthorised reproduction infringes Crown Copyright and may lead to civil proceedings. Licence Number 100019741.

LEGEND

- Existing trees within working area
- River Elwy
- Tree Preservation Order Groups
- Conservation Area
- Public Right of Way/Bridleway
- National Cycle Network Route 84 - Rhyl to St. Asaph
- Listed Buildings
- Respecting Distinctiveness - Development Boundary
  *Map 46A - Dinas Llanelwy - St. Asaph City, Denbighshire Local Development Plan 2006-2021*
- Recreation and Open Space
  *Map 46A - Dinas Llanelwy - St. Asaph City, Denbighshire Local Development Plan 2006-2021*
- Local Wildlife Sites
  *Environment Agency Easimap*
- Common Land
- Existing Black Poplars
- Existing Sculpture
- Existing Interpretation Board

FLOOD DEFENCE PROPOSALS

- Embankment raising
- New flood wall or flood wall raising
  *Line width is overwidened for clarity and not indicative of actual width*
- New outfall structure
- Environmental constraints

100m 0m 100m 200m 300m

Scale 1:5000

Cyfoeth Naturiol Cymru Natural Resources Wales

Note : The scale ratios defined in this drawing apply when printed at A3-size only

| Rev. | Nature of revision | Drawn | Check | Review | Approved | Date |
|---|---|---|---|---|---|---|
| P01.1 | For client review, comment and/or approval | JWa | HB | EAS | NS | 10AUG16 |

| | Name | Date |
|---|---|---|
| Drawn: | JWa | 20JUN16 |
| Checked: | HB | 10AUG16 |
| Reviewed: | EAS | 10AUG16 |
| Approved | NS | 10AUG16 |

# ST ASAPH FRMS

## CONSTRAINTS PLAN SHEET 3 OF 3

BLACK & VEATCH Building a world of difference.

Drawing no. 122488-BVL-Z0-PB-DR-V-00002

pw:\\DSMC-PWVWIS-01.eu.bvcorp.net:BV Water EMEIA\Documents\Projects\122488 - St Asaph FRMS\BVL (UK)\[3] Project Execution\[10] Package A Spring Gardens (PA)\[4] Detail Design\[V] Environmental\2D Drawing